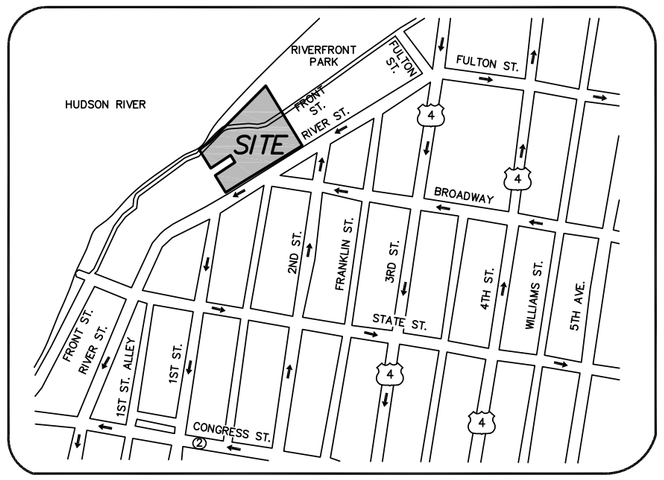

VICINITY MAP

MAP NOT TO SCALE

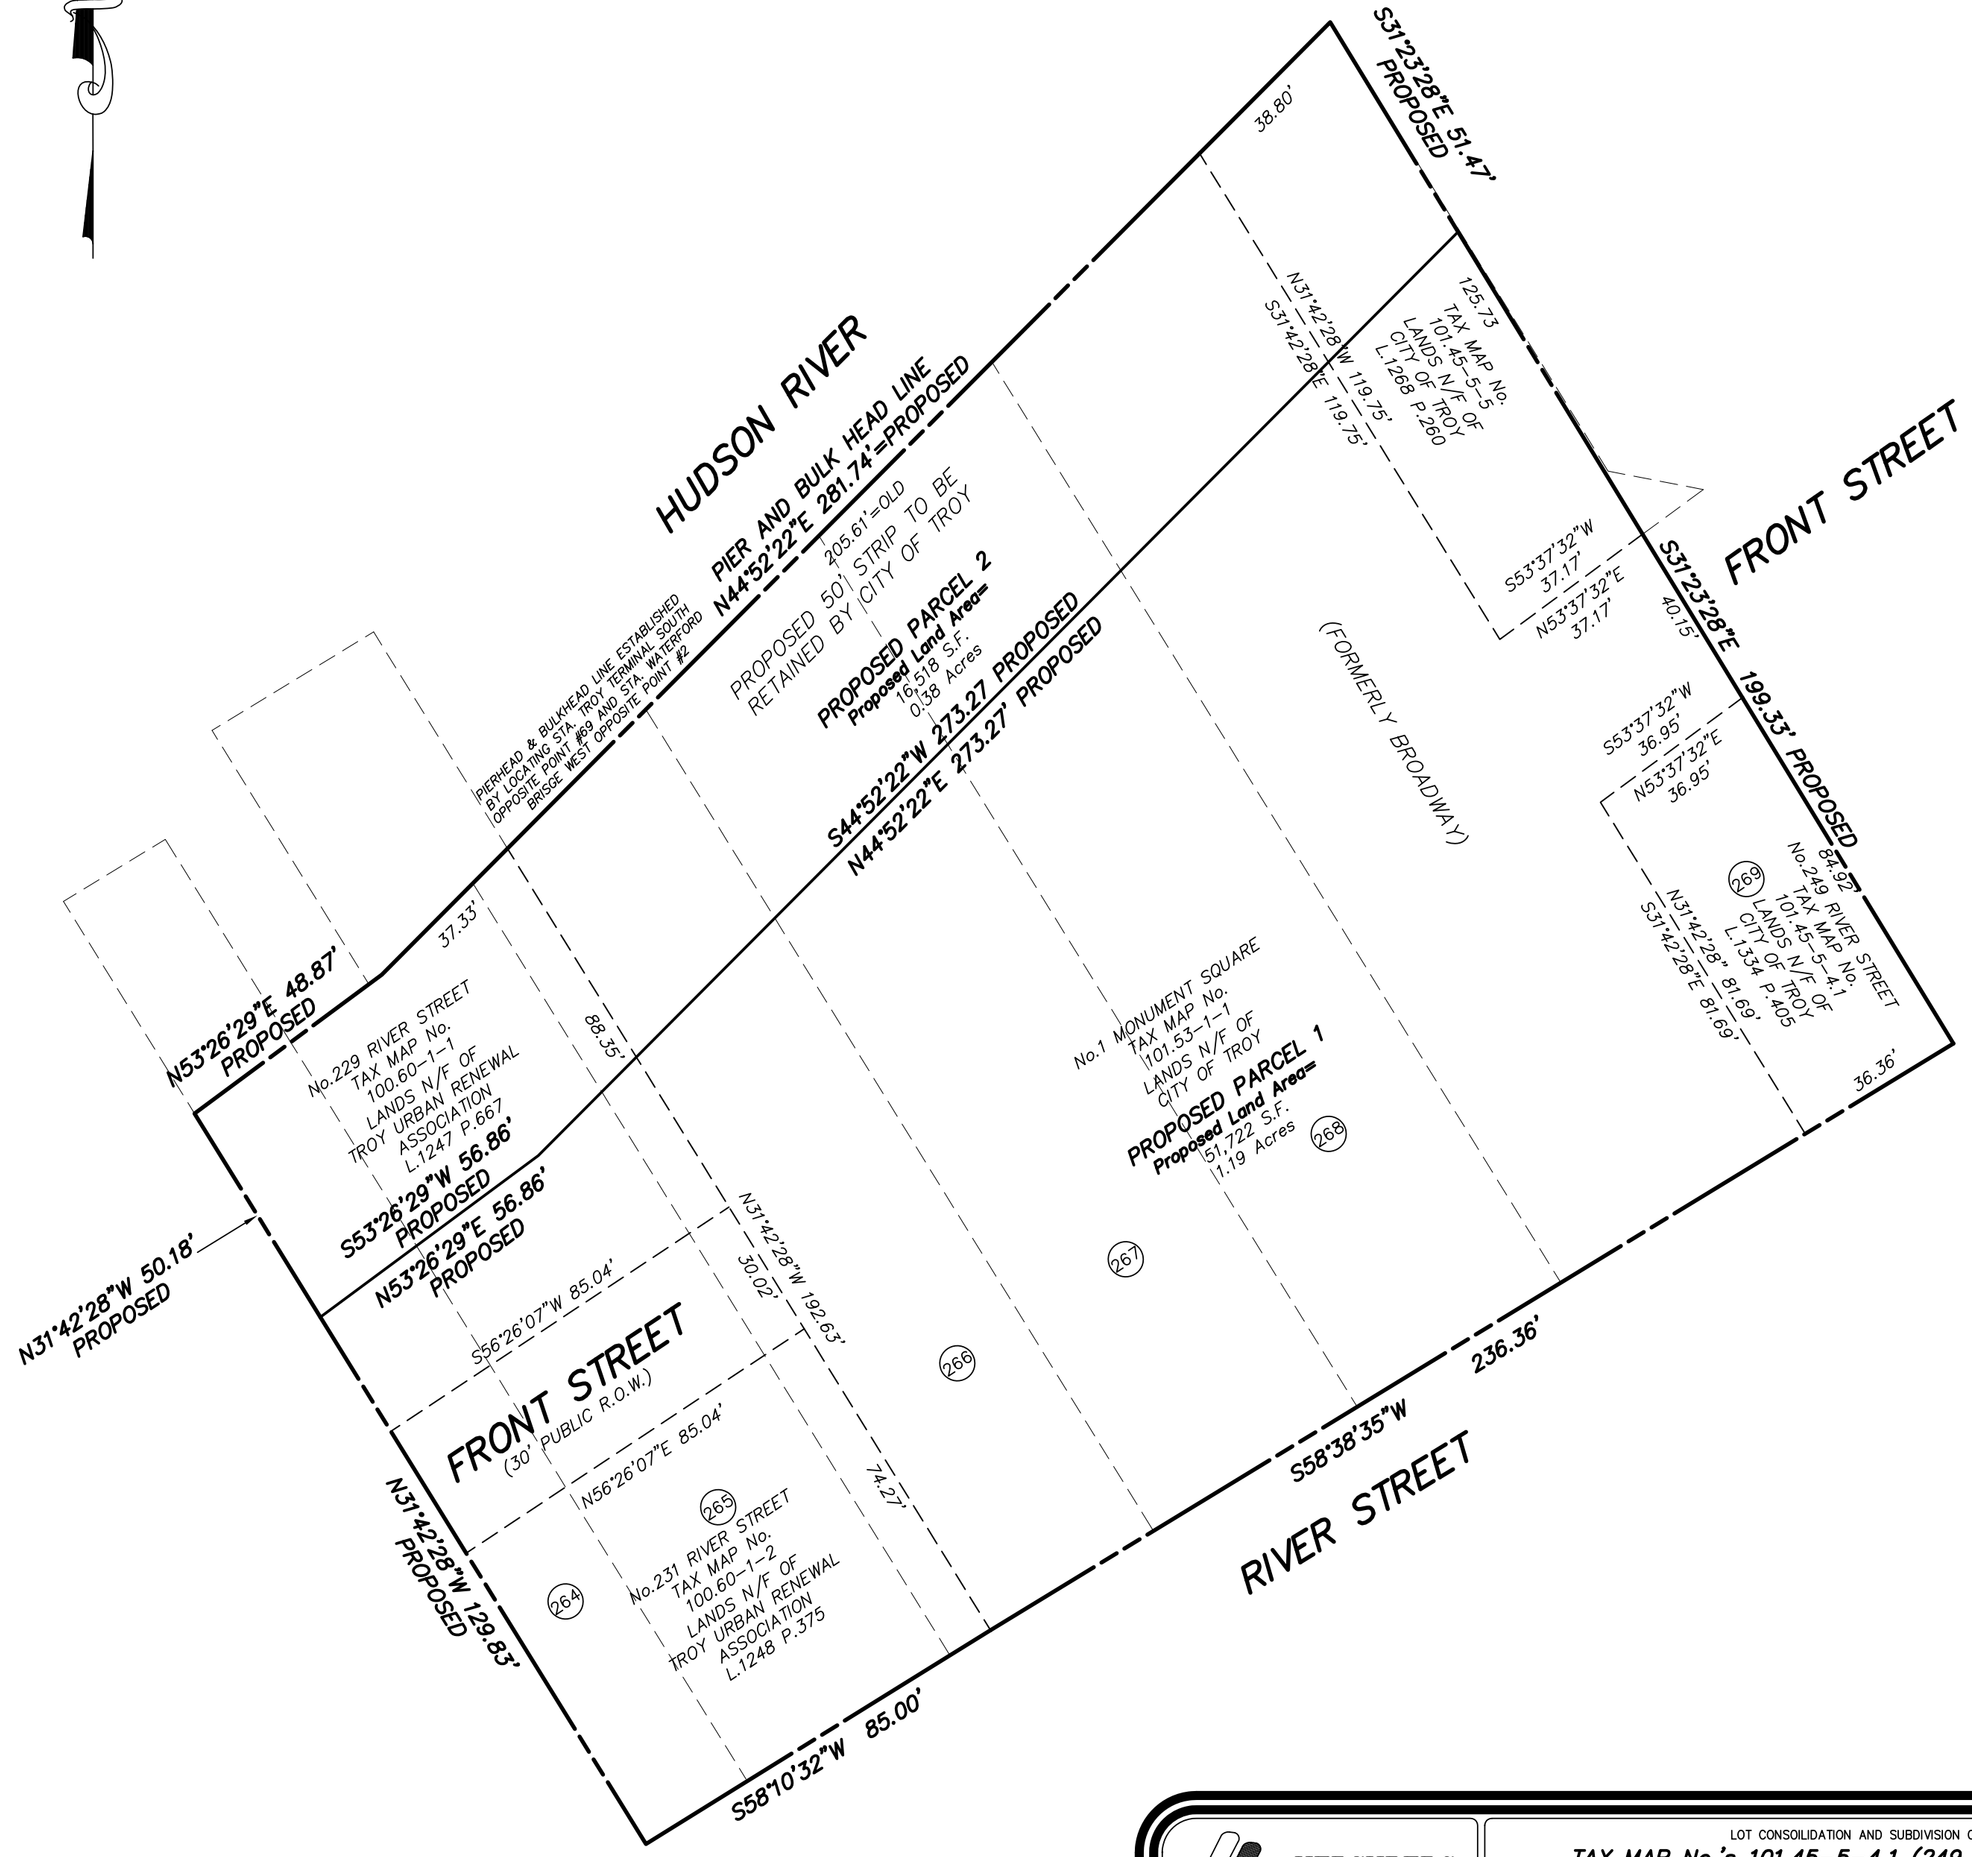

GRAPHIC SCALE

30 0 15 30 60 120

(IN FEET)
1 inch = 30 ft.

HERSHBERG & HERSHBERG

Consulting Engineers and Land Surveyors

18 Locust Street
Albany, New York 12203

LOT CONSOILIDATION AND SUBDIVISION OF:

TAX MAP No.'s 101.45-5-4.1 (249 RIVER STREET), 101.45-5-5 (NO RECORDED ADDRESS), 101.53-1-1 (1 MONUMENT SQUARE), 100.60-1-1 (229 RIVER STREET & 100.60-1-2 (231 RIVER STREET)

CITY OF TROY, COUNTY OF RENSSELAER, STATE OF NEW YORK

ALTERATION OF THIS DOCUMENT, EXCEPT BY A LICENSED PROFESSIONAL ENGINEER OR LAND SURVEYOR, IS ILLEGAL.

REVISIONS:

DATE: 10/23/11	SCALE: 1"=30'	BY: AVC	CHK: GRT	MAP No.: 110250-R

STATE OF NEW YORK
FRANCIS G. McCLOSKEY
No. 049441
LICENSED LAND SURVEYOR